


* Example Aqua-Swirl - Download AquaSwirl Detail Drawing for More Information.
** See Site Plan for actual system orientation.

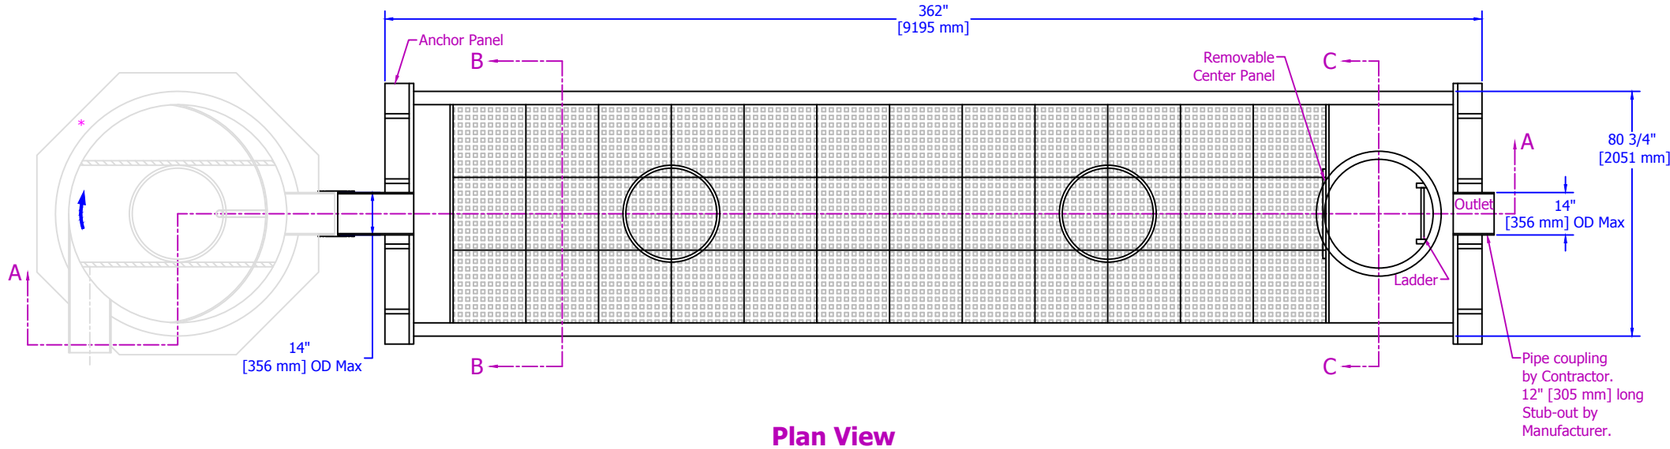


Plan View

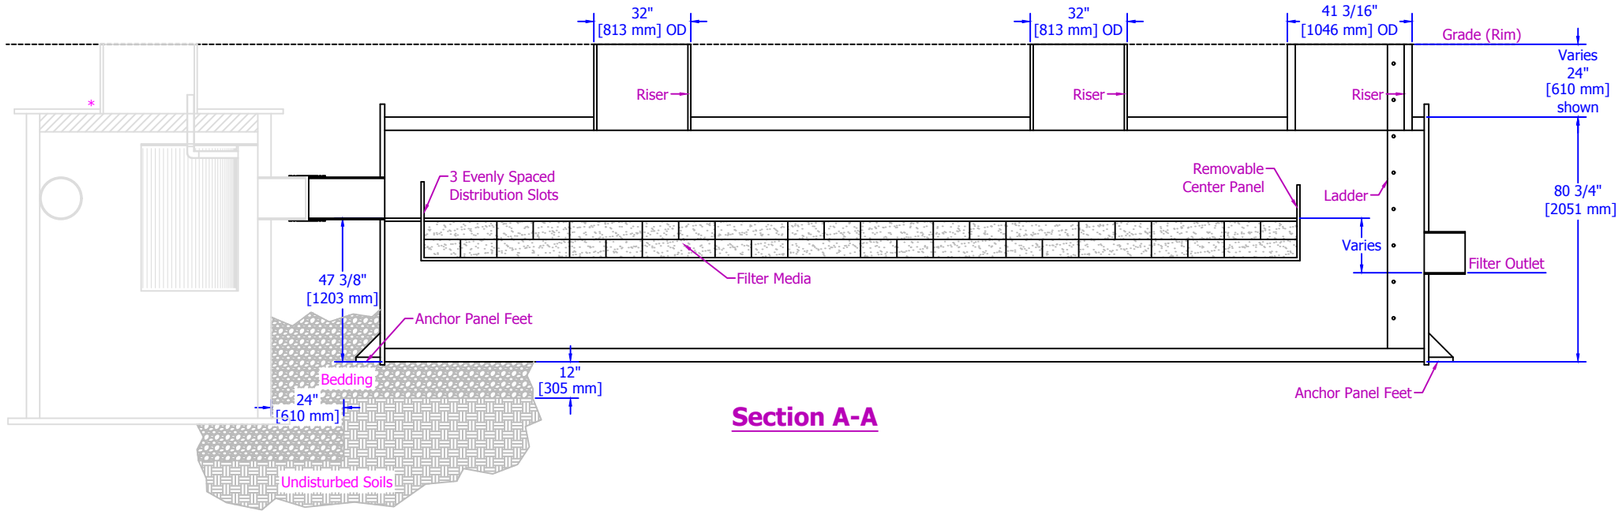


Section A-A

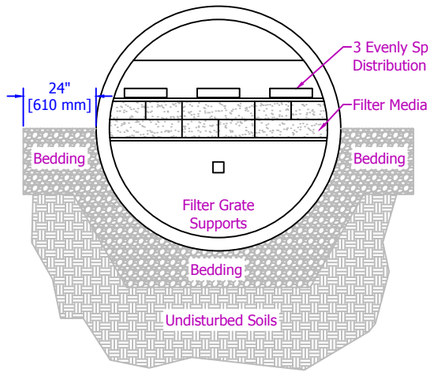


Section B-B

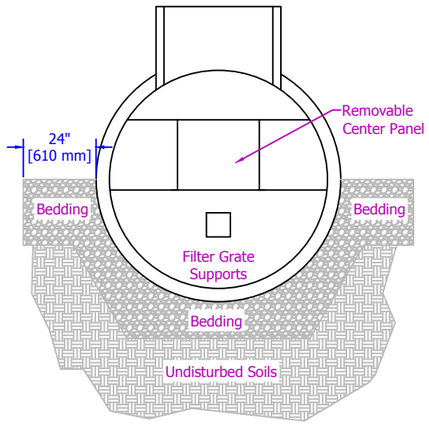

Section C-C

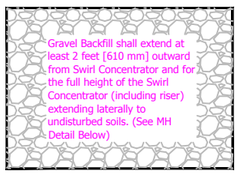

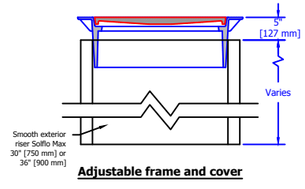

Adjustable frame and cover

AquaShield STORMWATER TREATMENT SOLUTIONS
2733 Kanasita Drive, Suite 111, Chattanoooga, TN 37343
Phone (888) 344-9044 Fax (423) 826-2112
www.aquashieldinc.com

Document:	AF-X.12 STD
Drawn By:	JCW
Scale:	1:50
Date:	03/03/16

U.S. Patent No. 6524473 and other Patent Pending

Aqua-Filter Filtration System Model AF-X.12 Off-Line Standard Detail